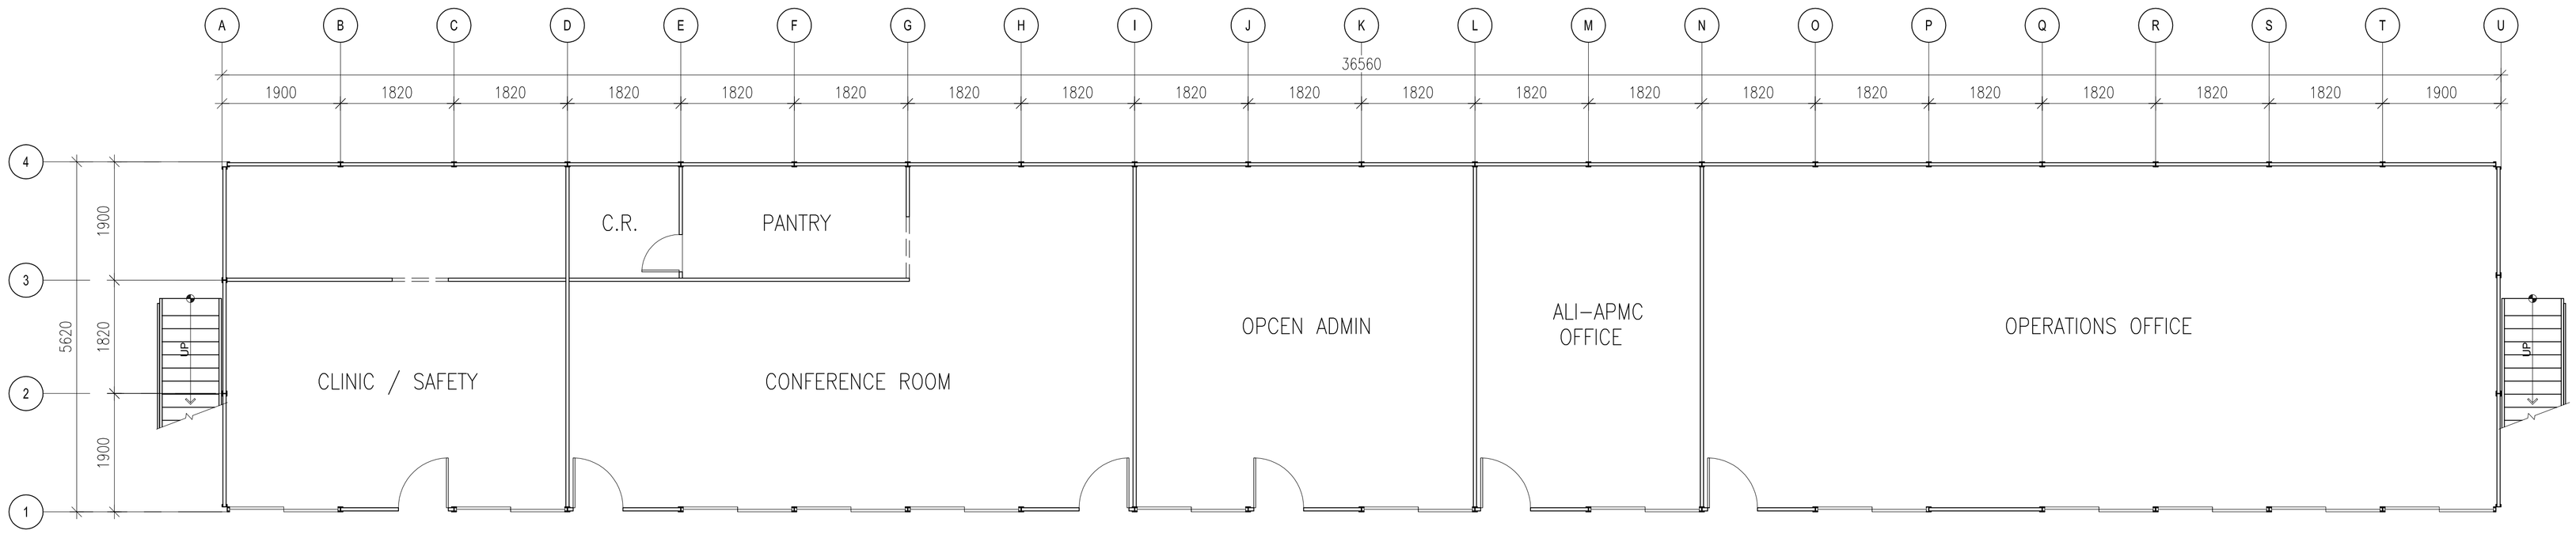

FIRST FLOOR PLAN

UNITS: mm SCALE: NTS

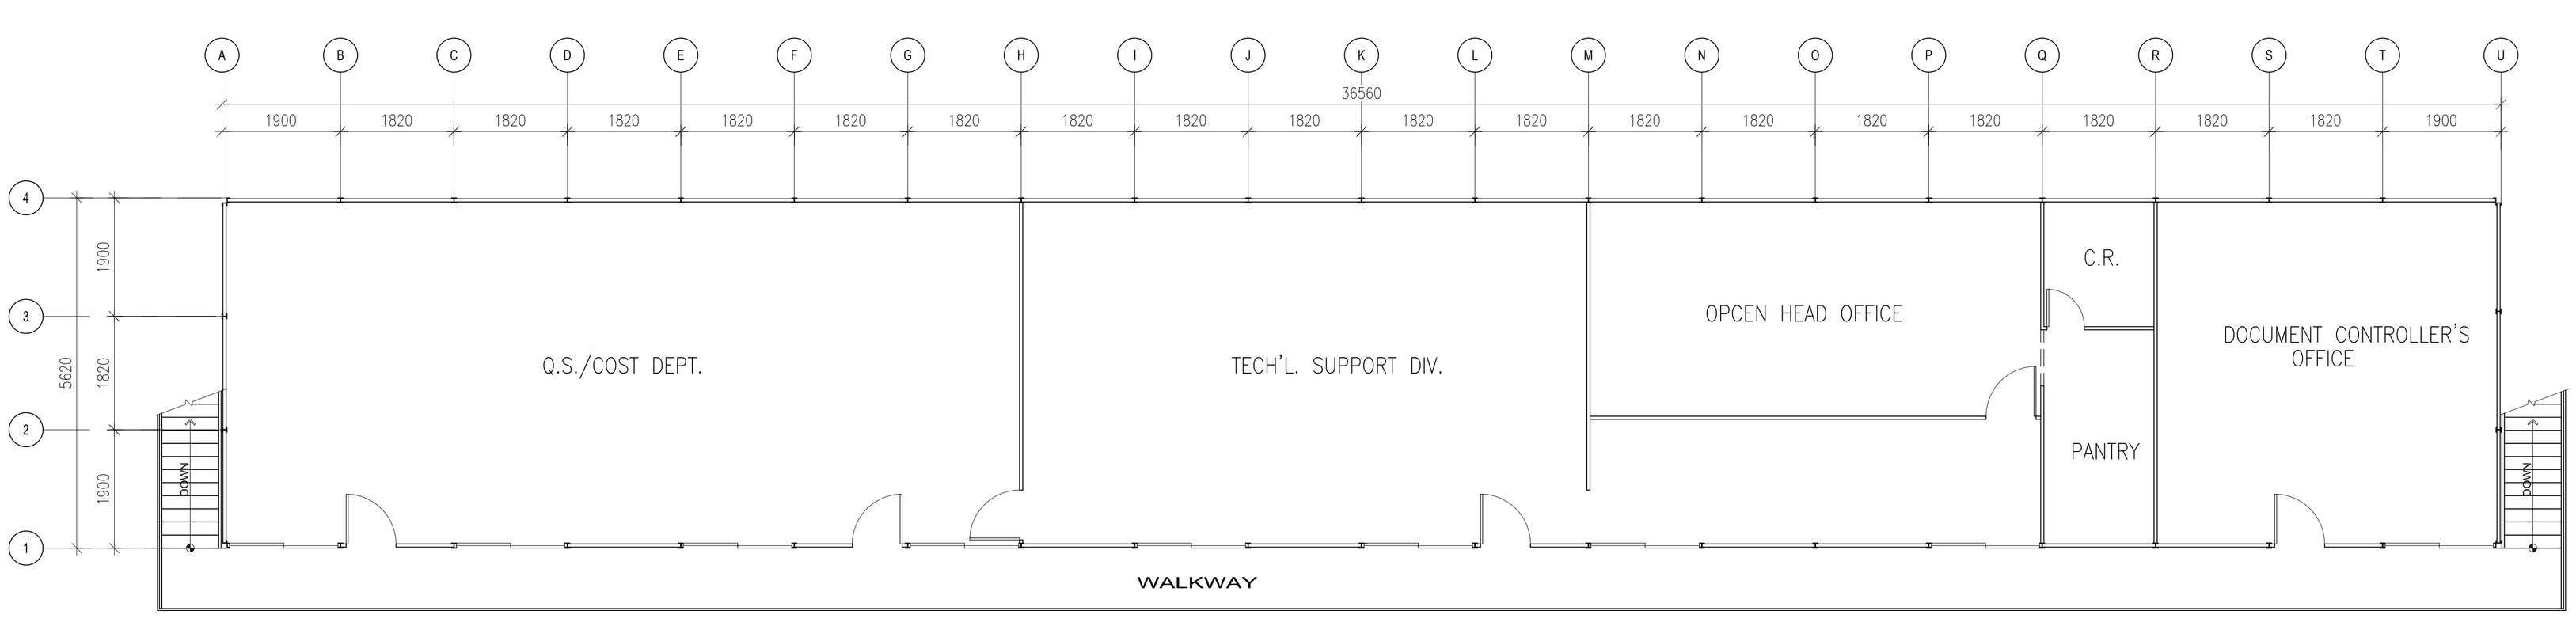

SECOND FLOOR PLAN

UNITS: mm SCALE: NTS

SMARTHOUSE CORP. 128 KAMUNING RD., QUEZON CITY	ARCHITECT/ENGINEER IN-CHARGE PTR NO. / REG. NO. ISSUED ON / TIN ISSUED AT	PROJECT TITLE LOCATION	OWNER	REVISIONS / DATE 1 2 3 4 5 6 7	SHEET CONTENTS AS SHOWN	SHEET NUMBER A1